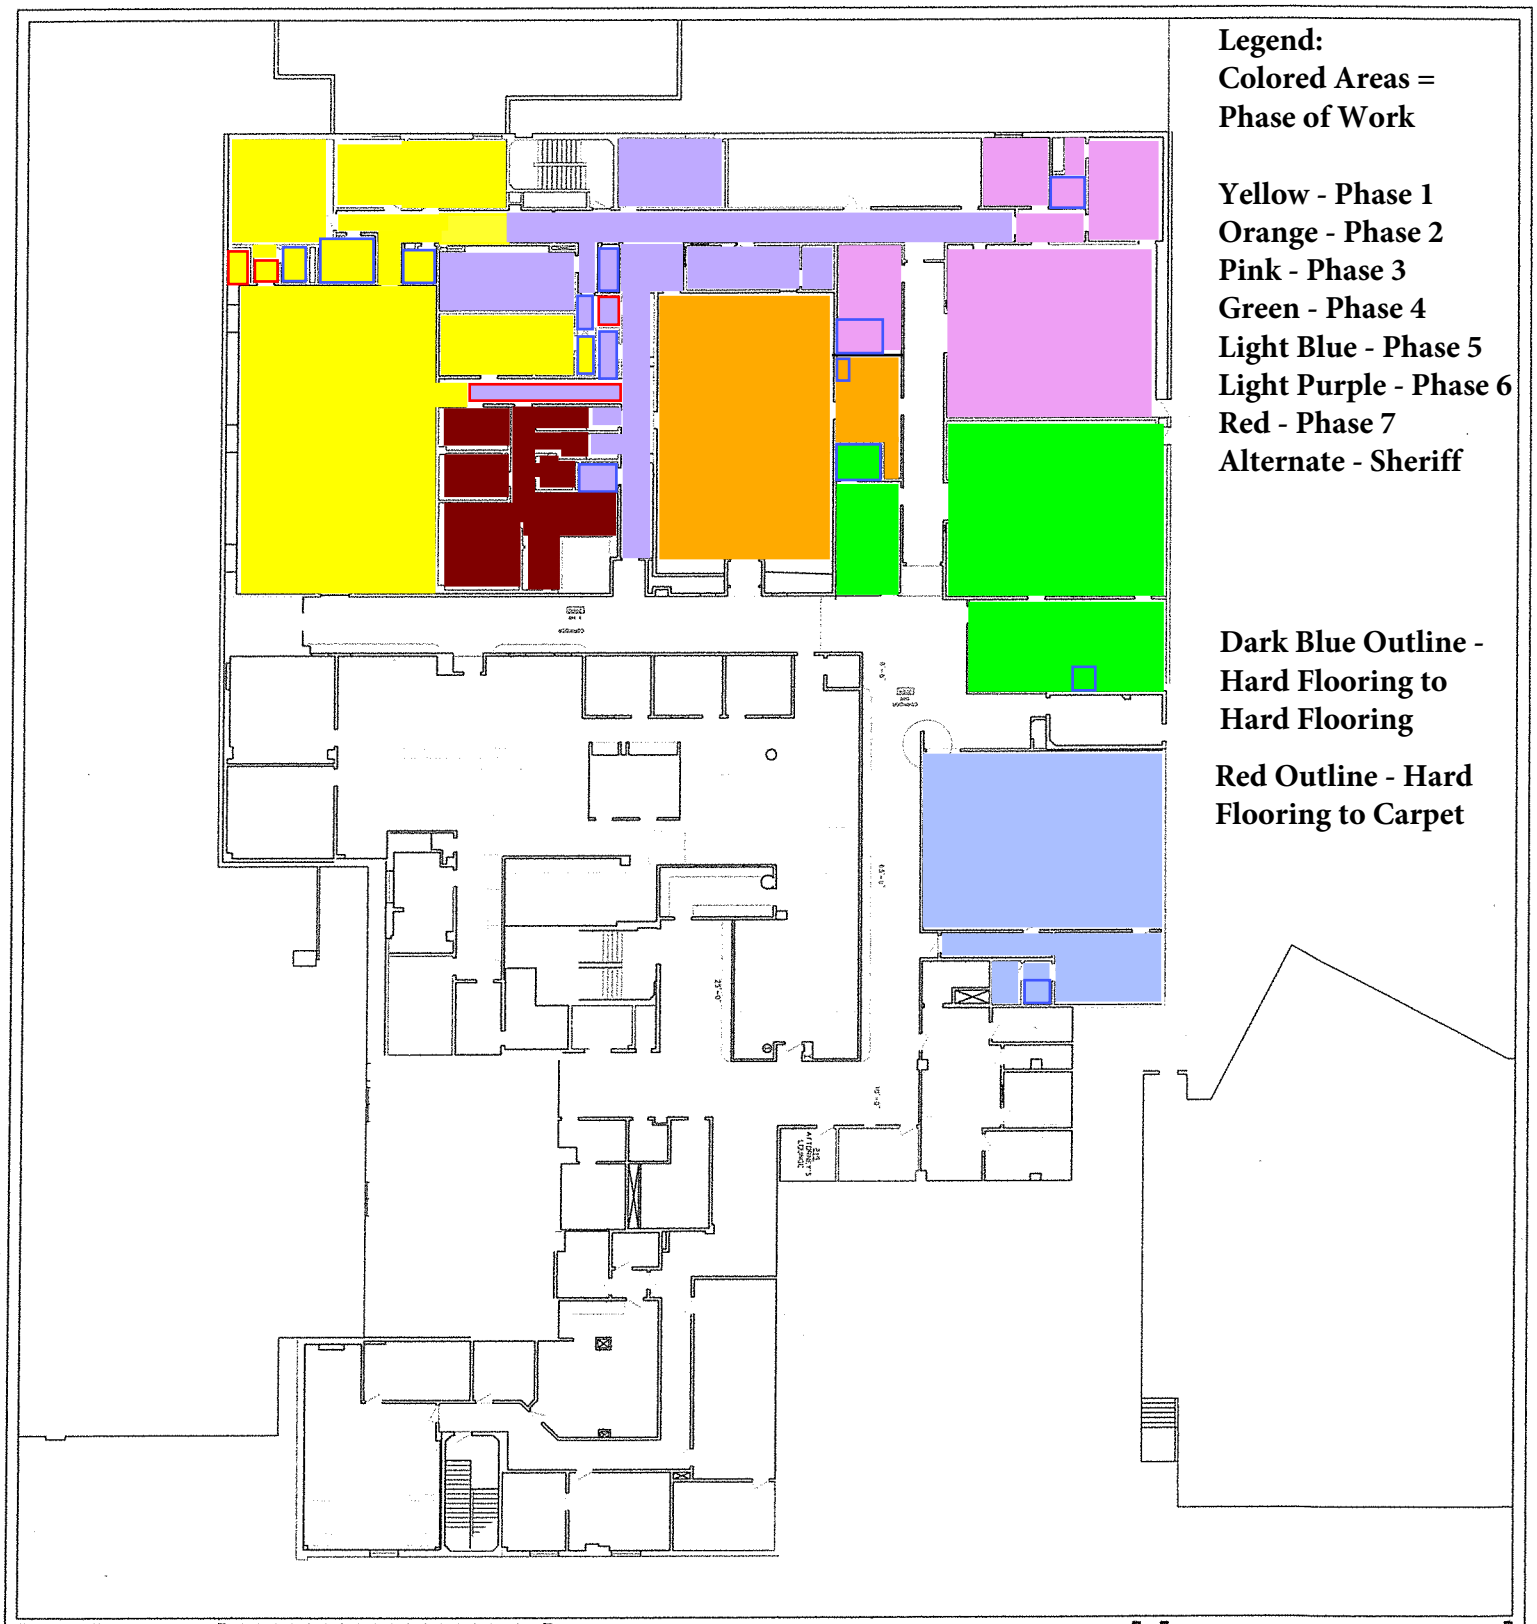

Legend:
Colored Areas = Phase of Work

Yellow - Phase 1
Orange - Phase 2
Pink - Phase 3
Green - Phase 4
Light Blue - Phase 5
Light Purple - Phase 6
Red - Phase 7
Alternate - Sheriff

Dark Blue Outline - Hard Flooring to Hard Flooring

Red Outline - Hard Flooring to Carpet

SECOND FLOOR PLAN

YUBA COUNTY COURT HOUSE

AS-BUILT DRAWINGS
215 5TH STREET, MARYSVILLE, CA

REVISIONS

No.	Description	Date
---	---	---
---	---	---
---	---	---

DATE: JUNE 2010
SCALE: 1/8"=1'
DRAWN BY: K.A.E.A.
JOB NUMBER: 2009--0108
SHEET: FLOORPLAN

Yuba County
Admin. Services
915 8th Street, Marysville, CA 95901
TEL: 530-749-7880
FAX: 530-749-7894