C H & D ARCHITECTS	JOB: –	ADDENDA DRAWING #
	JOB NO.: –	
	TO: –	

SHEET C2.1

GRAPHIC SCALE

20' 0 10' 20' 40'

(IN FEET) 1 inch = 20 feet

NORTH

THIS DRAWING MAY HAVE BEEN ENLARGED OR REDUCED.

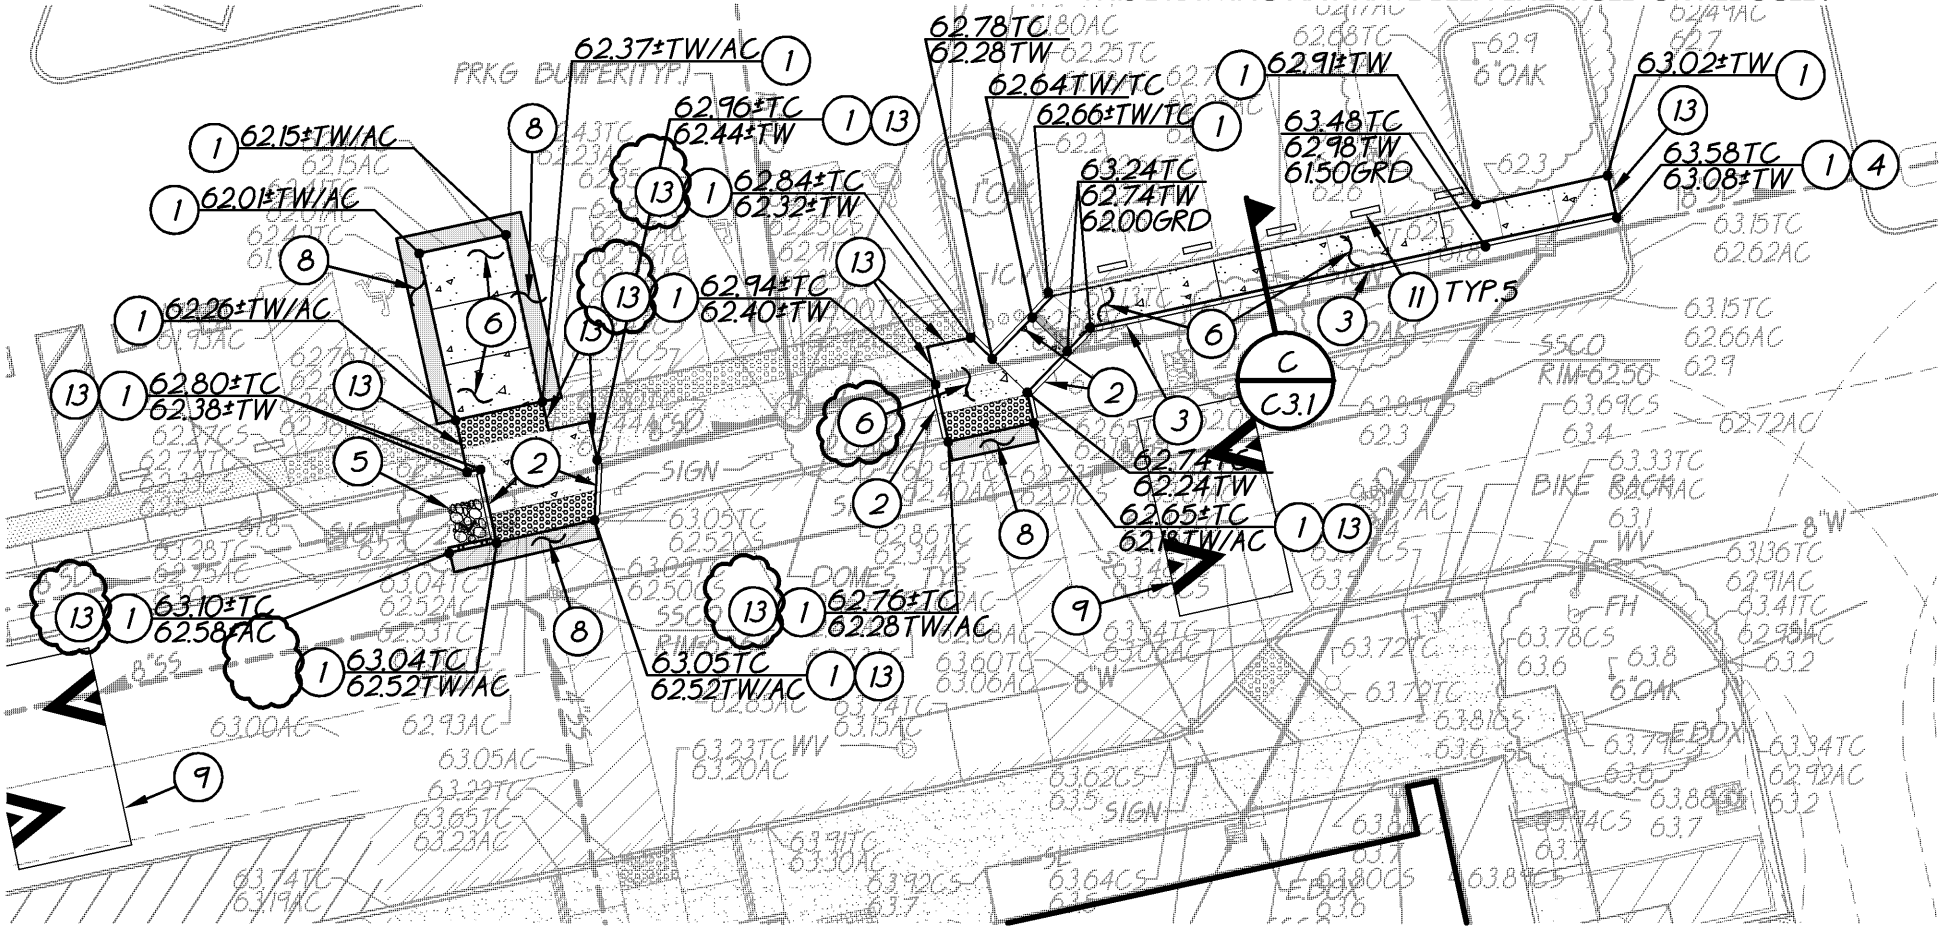

05-14-12

2120 20th STREET SUITE ONE SACRAMENTO CA 95818 p916.446.7741 f916.446.0457